EXHIBITS

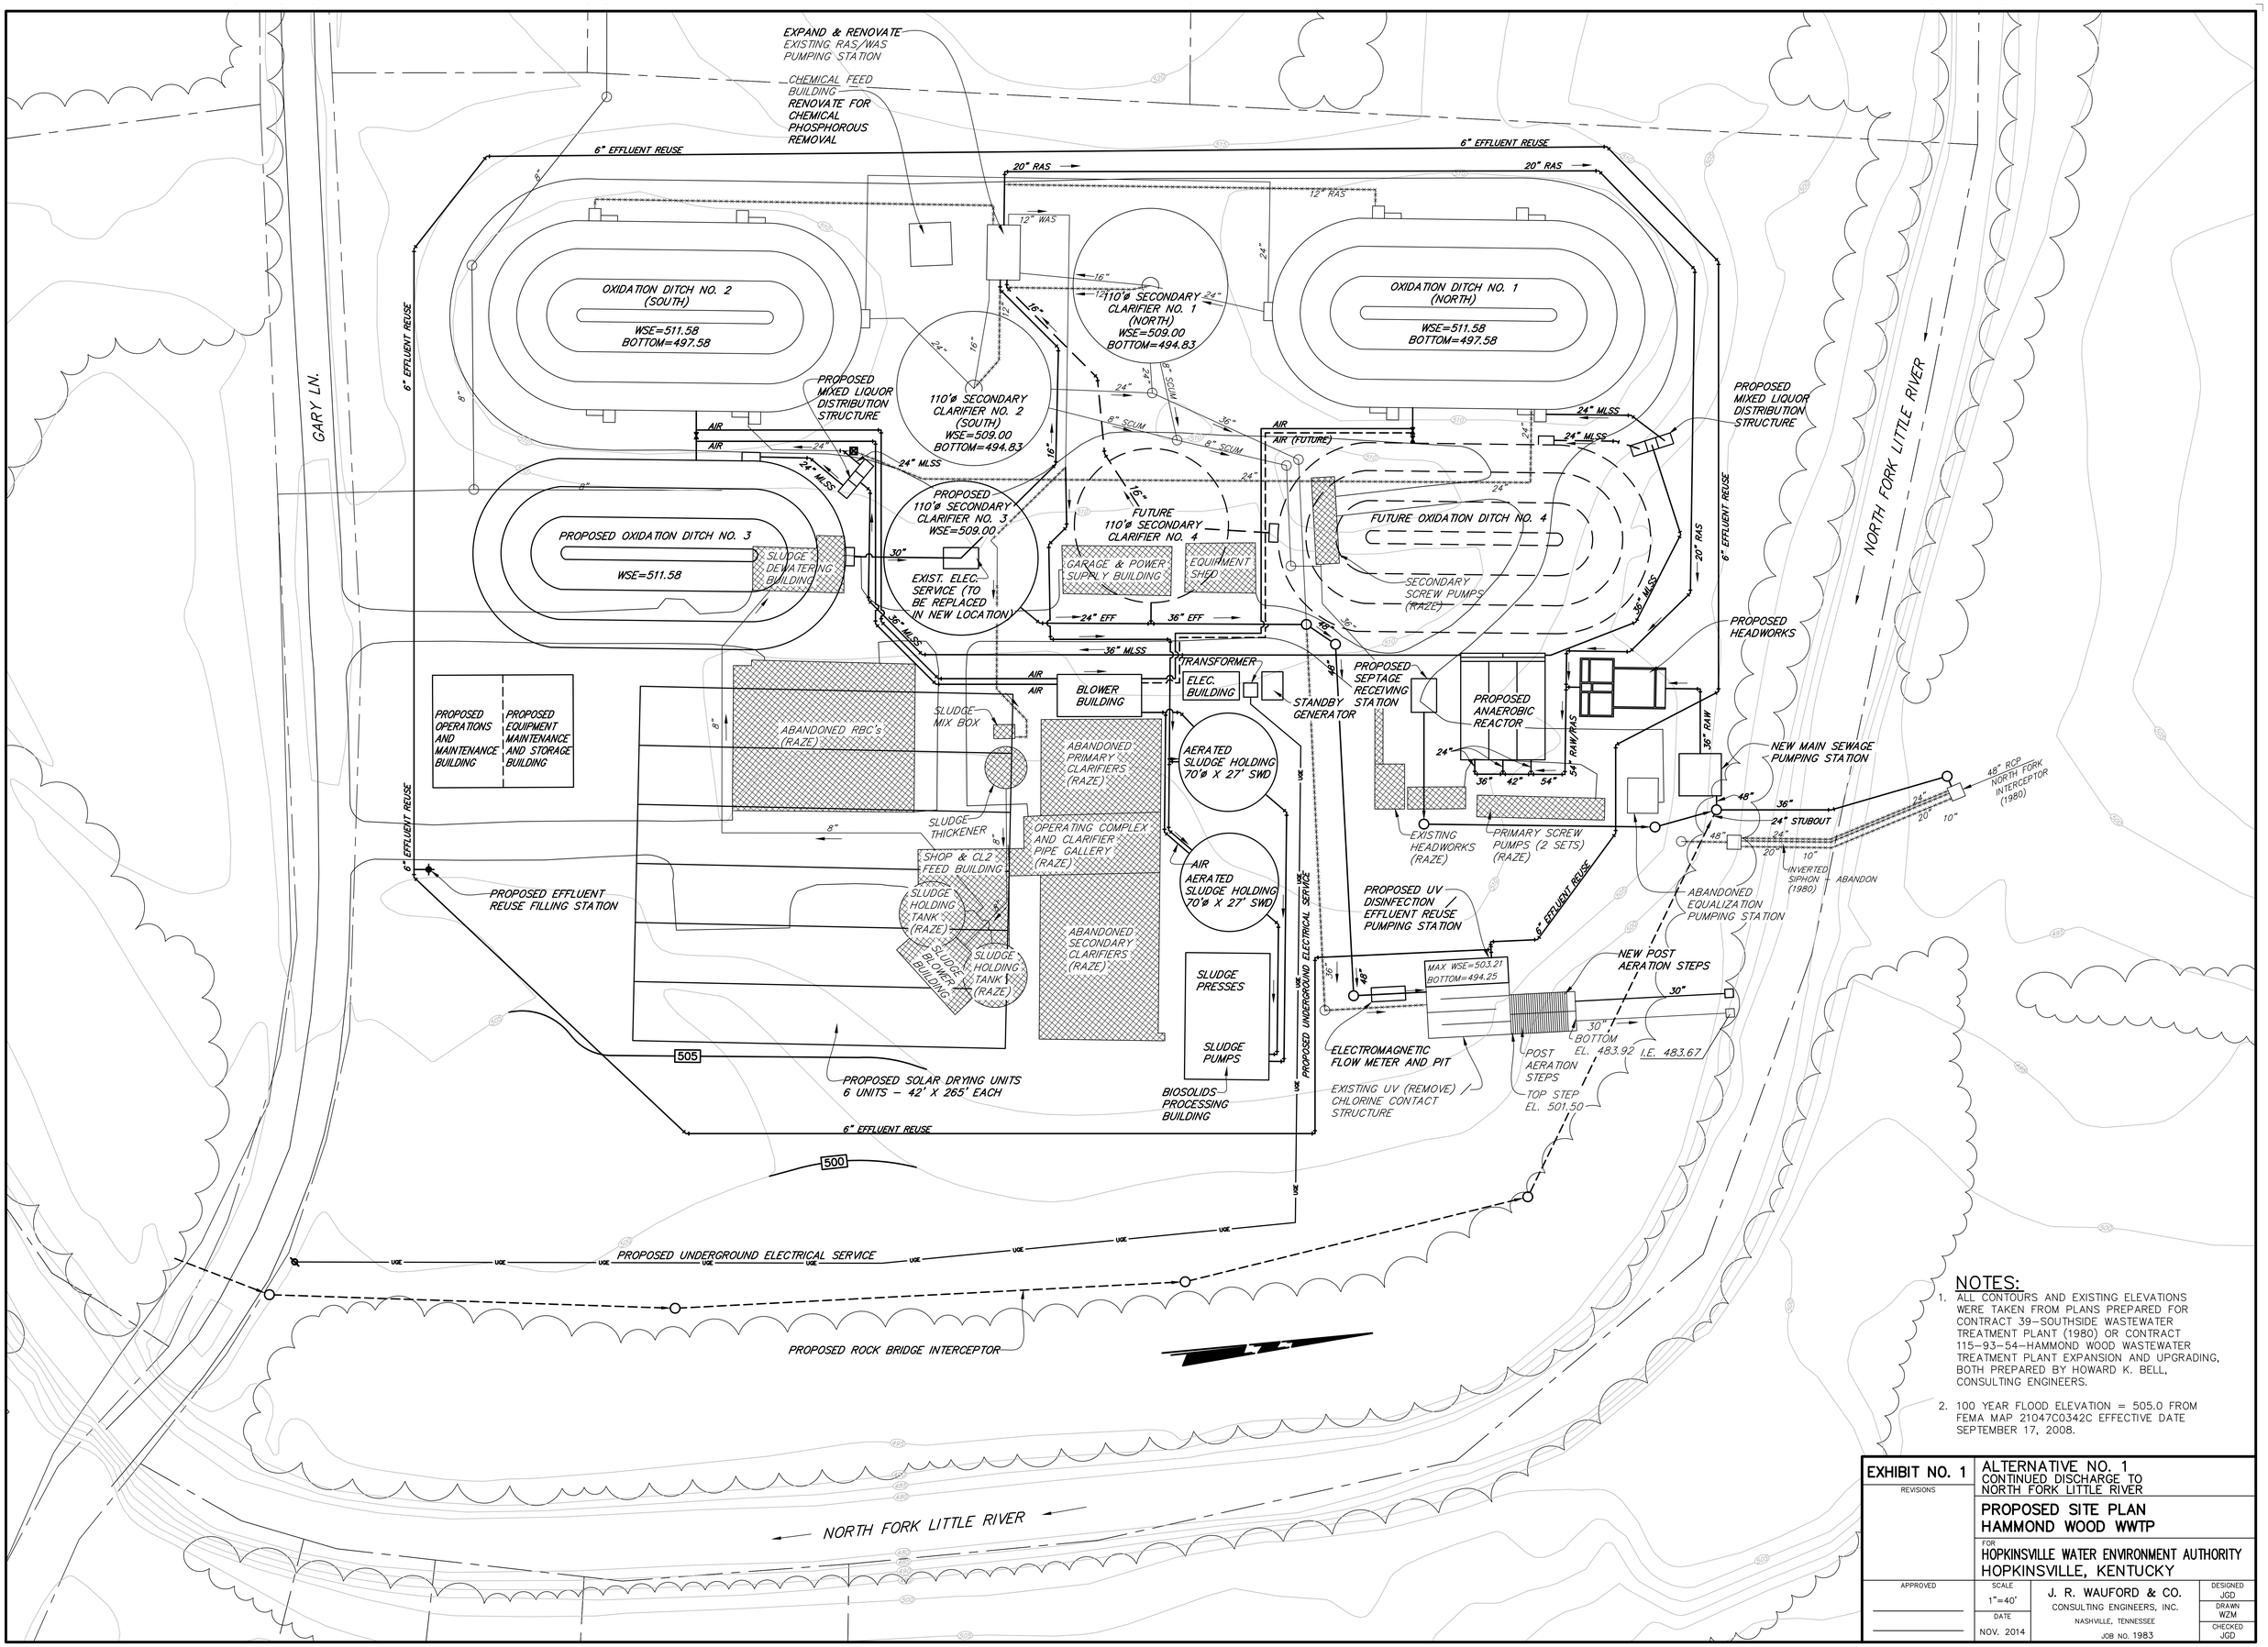

NOTES:

1. ALL CONTOURS AND EXISTING ELEVATIONS WERE TAKEN FROM PLANS PREPARED FOR CONTRACT 39–SOUTHSIDE WASTEWATER TREATMENT PLANT (1980) OR CONTRACT 115–93–54–HAMMOND WOOD WASTEWATER TREATMENT PLANT EXPANSION AND UPGRADING, BOTH PREPARED BY HOWARD K. BELL, CONSULTING ENGINEERS.
2. 100 YEAR FLOOD ELEVATION = 505.0 FROM FEMA MAP 21047C0342C EFFECTIVE DATE SEPTEMBER 17, 2008.

EXHIBIT NO. 1	ALTERNATIVE NO. 1 CONTINUED DISCHARGE TO NORTH FORK LITTLE RIVER		
REVISIONS	PROPOSED SITE PLAN HAMMOND WOOD WWTP		
	FOR HOPKINSVILLE WATER ENVIRONMENT AUTHORITY HOPKINSVILLE, KENTUCKY		
APPROVED	SCALE 1"=40'	J. R. WAUFORD & CO. CONSULTING ENGINEERS, INC. NASHVILLE, TENNESSEE	DESIGNED JGD
	DATE NOV. 2014	JOB NO. 1983	DRAWN WZM
			CHECKED JGD

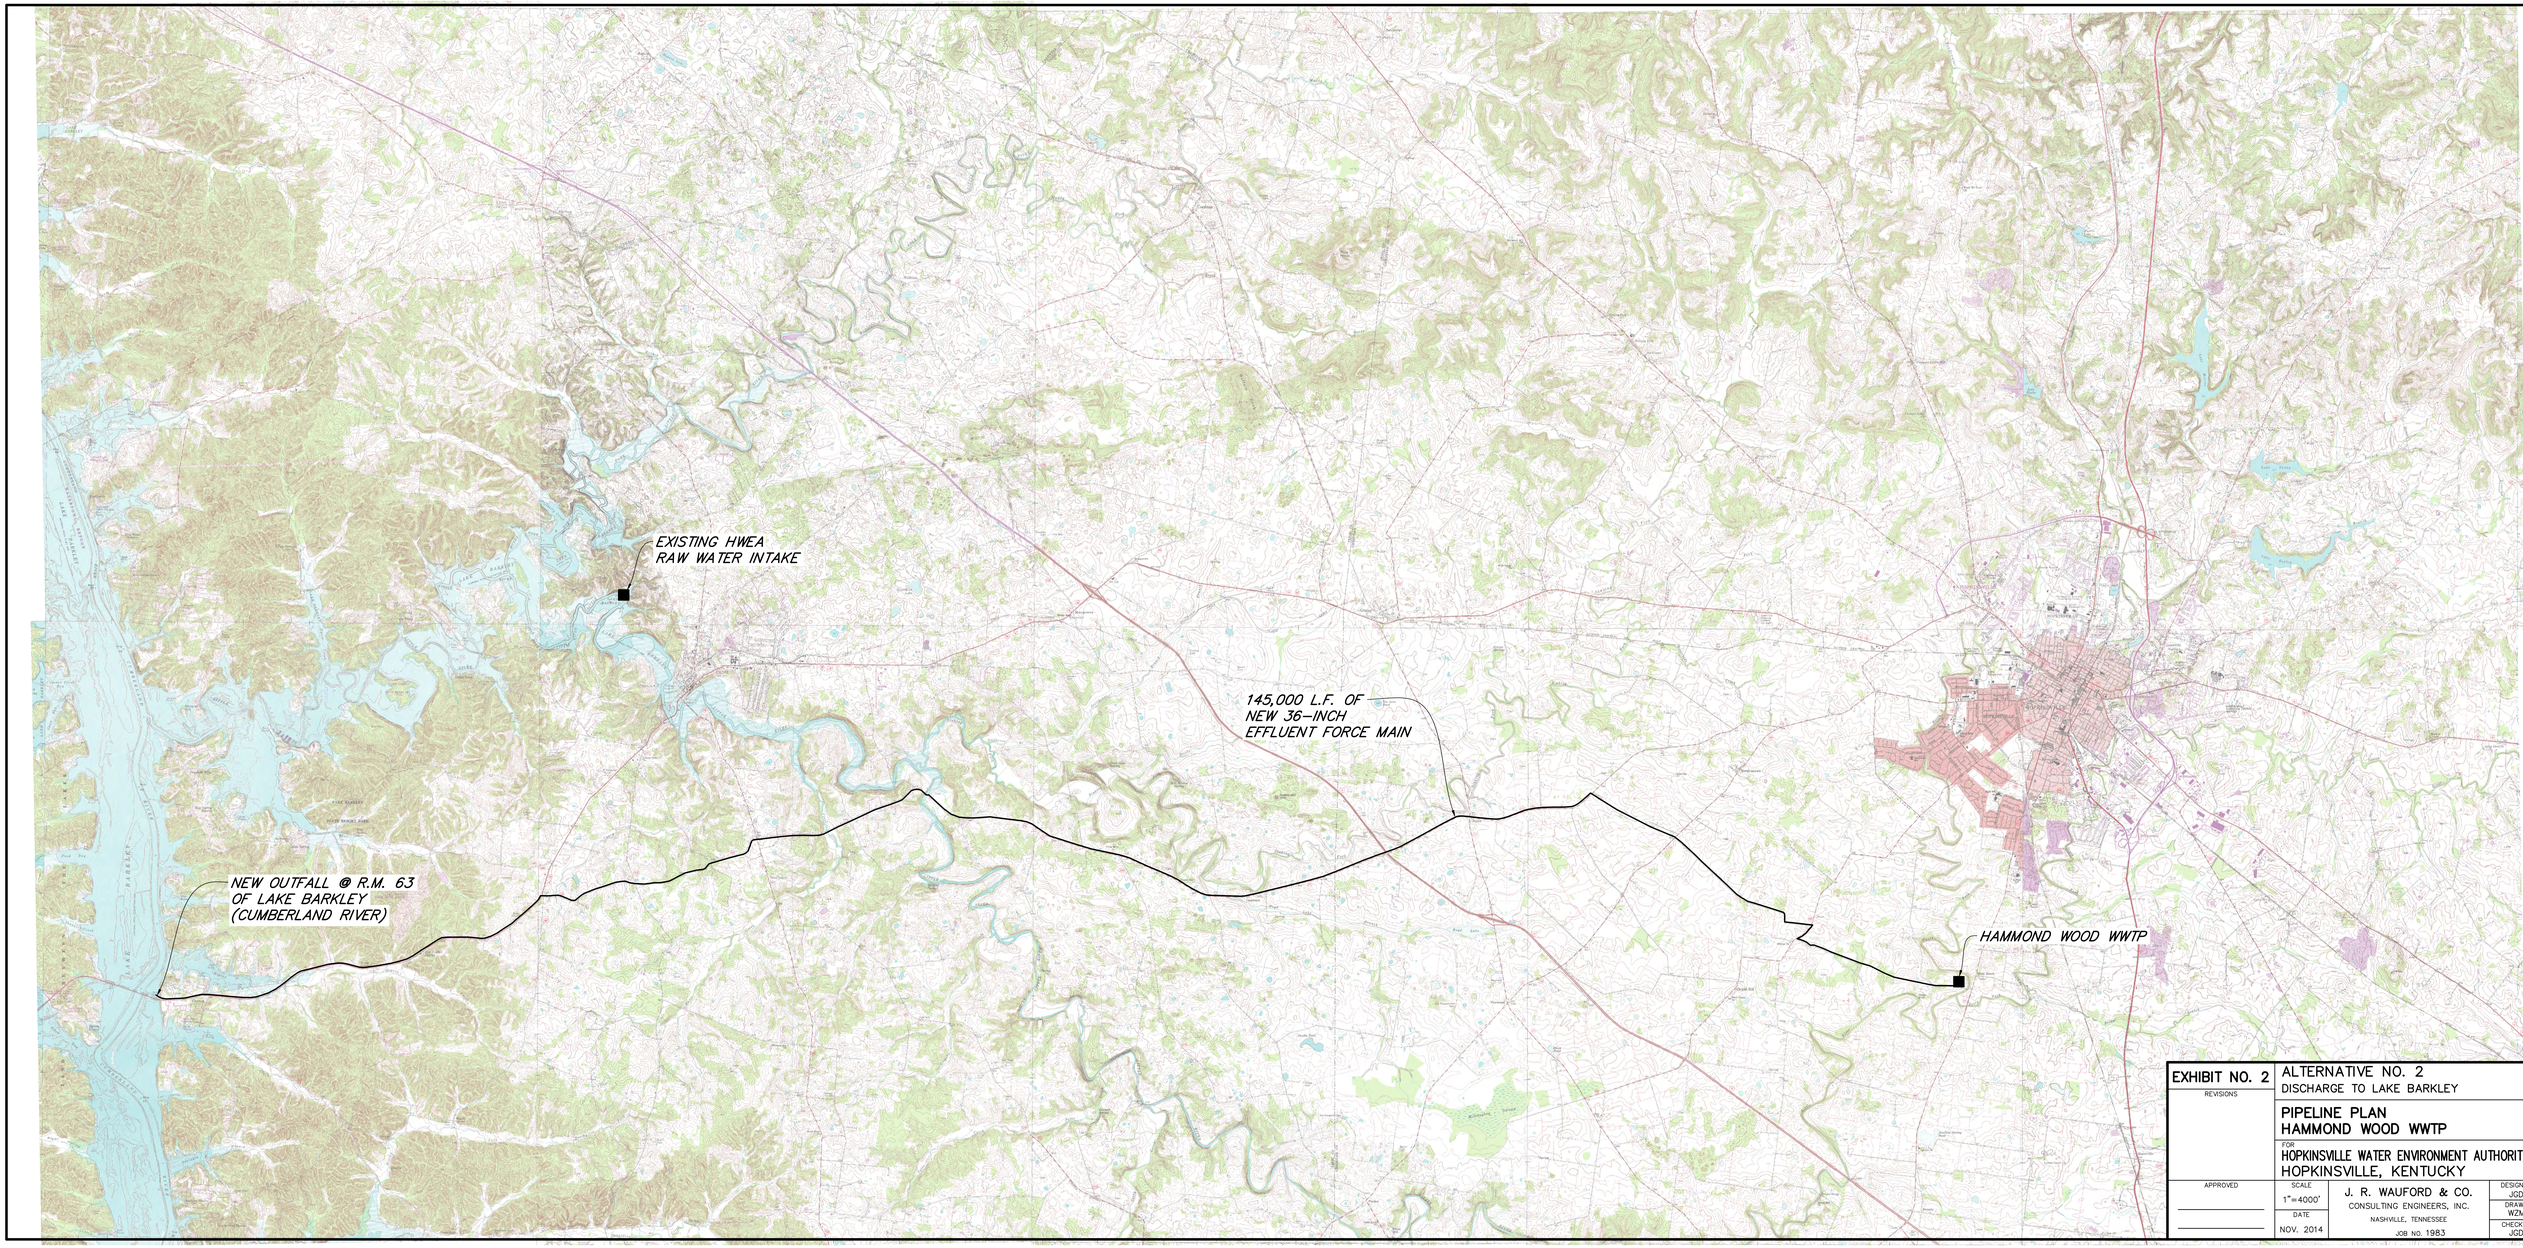

EXHIBIT NO. 2	ALTERNATIVE NO. 2
REVISIONS	DISCHARGE TO LAKE BARKLEY
	PIPELINE PLAN
	HAMMOND WOOD WWTP
	FOR
	HOPKINSVILLE WATER ENVIRONMENT AUTHORITY
	HOPKINSVILLE, KENTUCKY
APPROVED	SCALE 1"=4000'
	DATE NOV. 2014
J. R. WAUFORD & CO.	DESIGNED JGD
CONSULTING ENGINEERS, INC.	DRAWN WZM
NASHVILLE, TENNESSEE	CHECKED JGD
JOB NO. 1983	